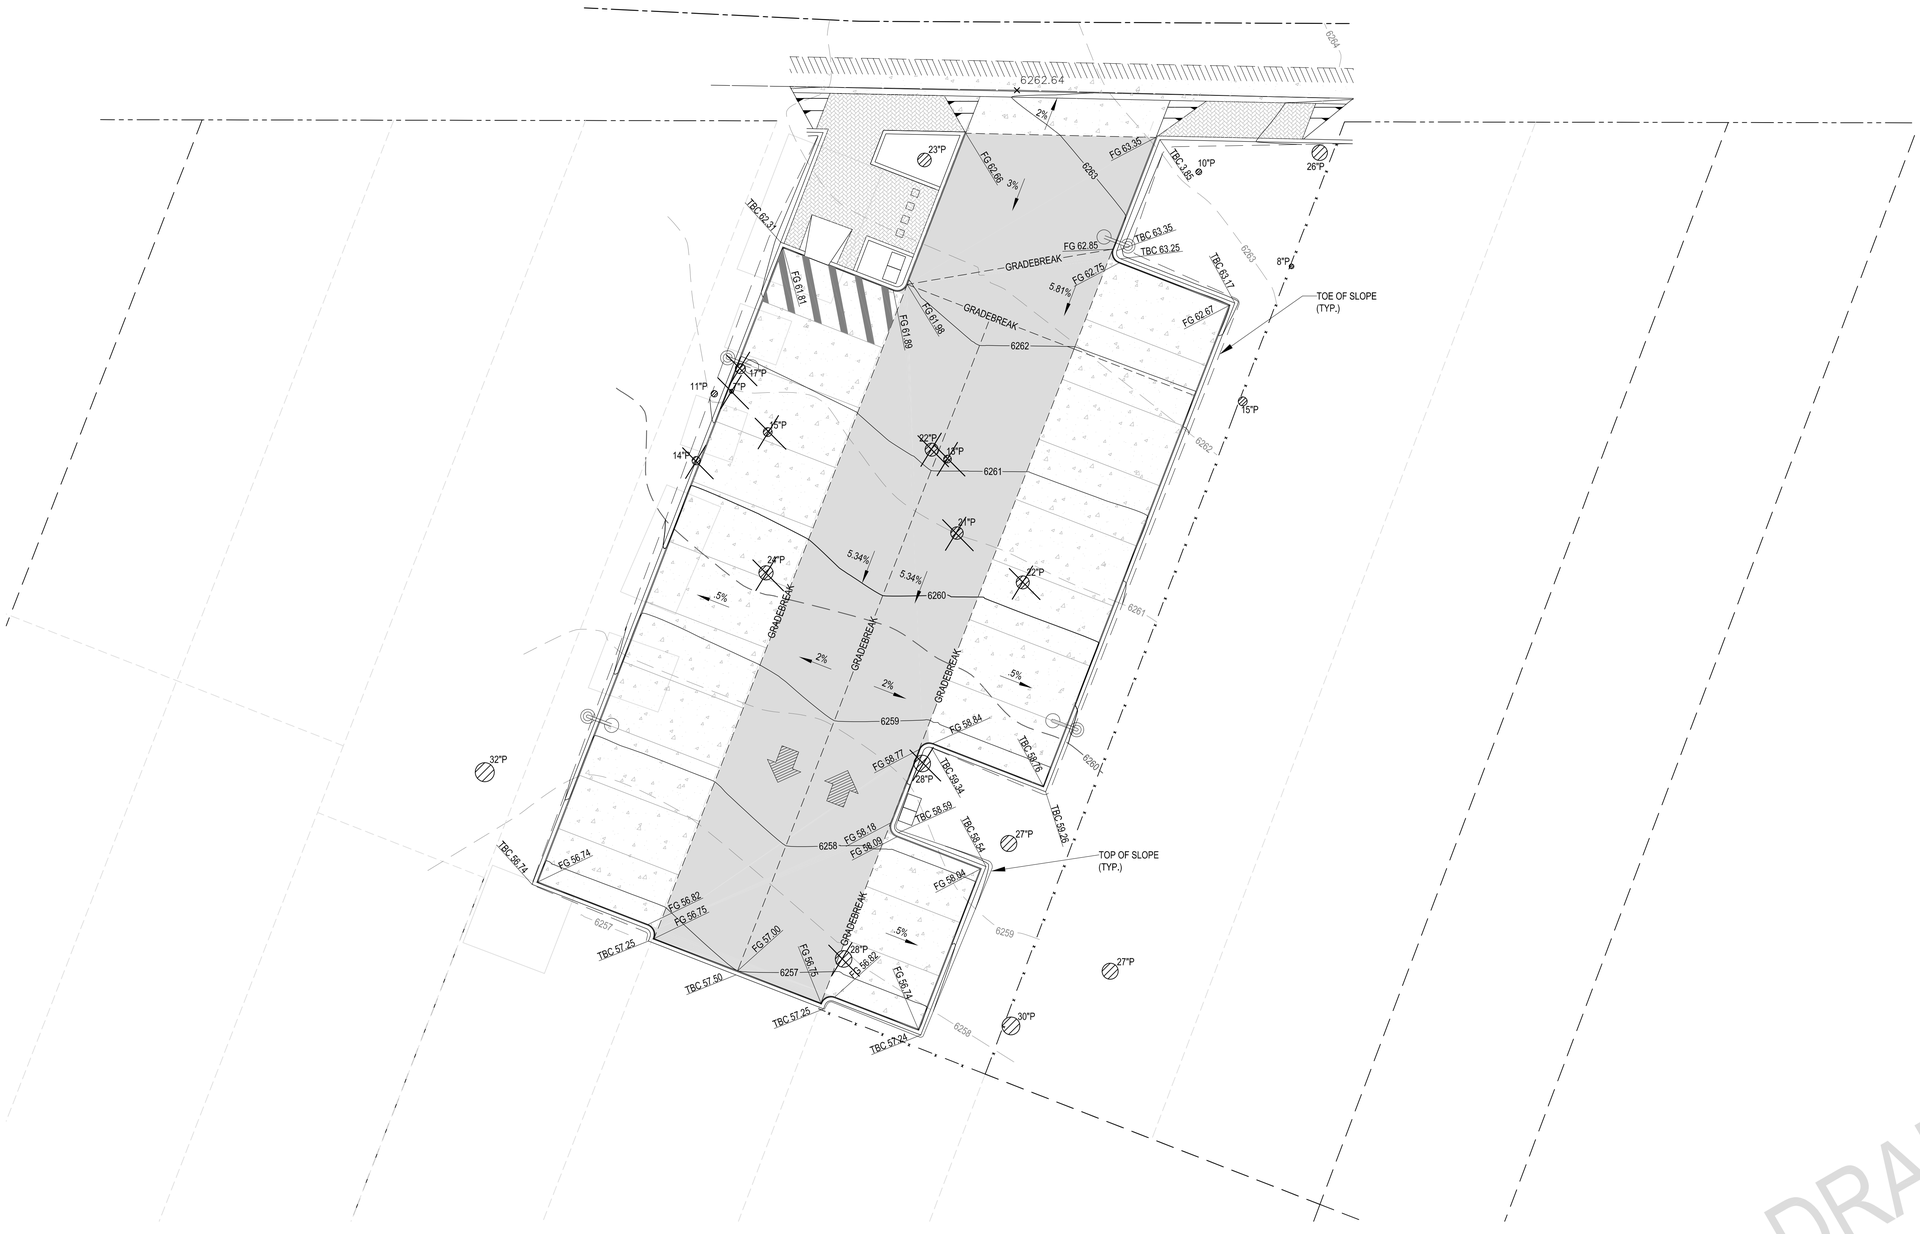

DRAFT

REV.	DATE	DESCRIPTION	APPROVED	DATE

CHECKED BY: DRAWN BY:

DATE:

SCALE HORIZONTAL: VERTICAL:

FILE:

Pastore • Ryan

EcoDesign • Engineering • Community

tel • 530-544-4500
fax • 530-442-2074
p.o. box 1847 • 2333 N. Lake Blvd.
Kings Beach • California • 96143

PREPARED UNDER THE DIRECTION OF:

MINNOW PUBLIC PARKING FACILITY

LAYOUT PLAN

090-192-059

PLACER COUNTY KINGS BEACH, CA

OF